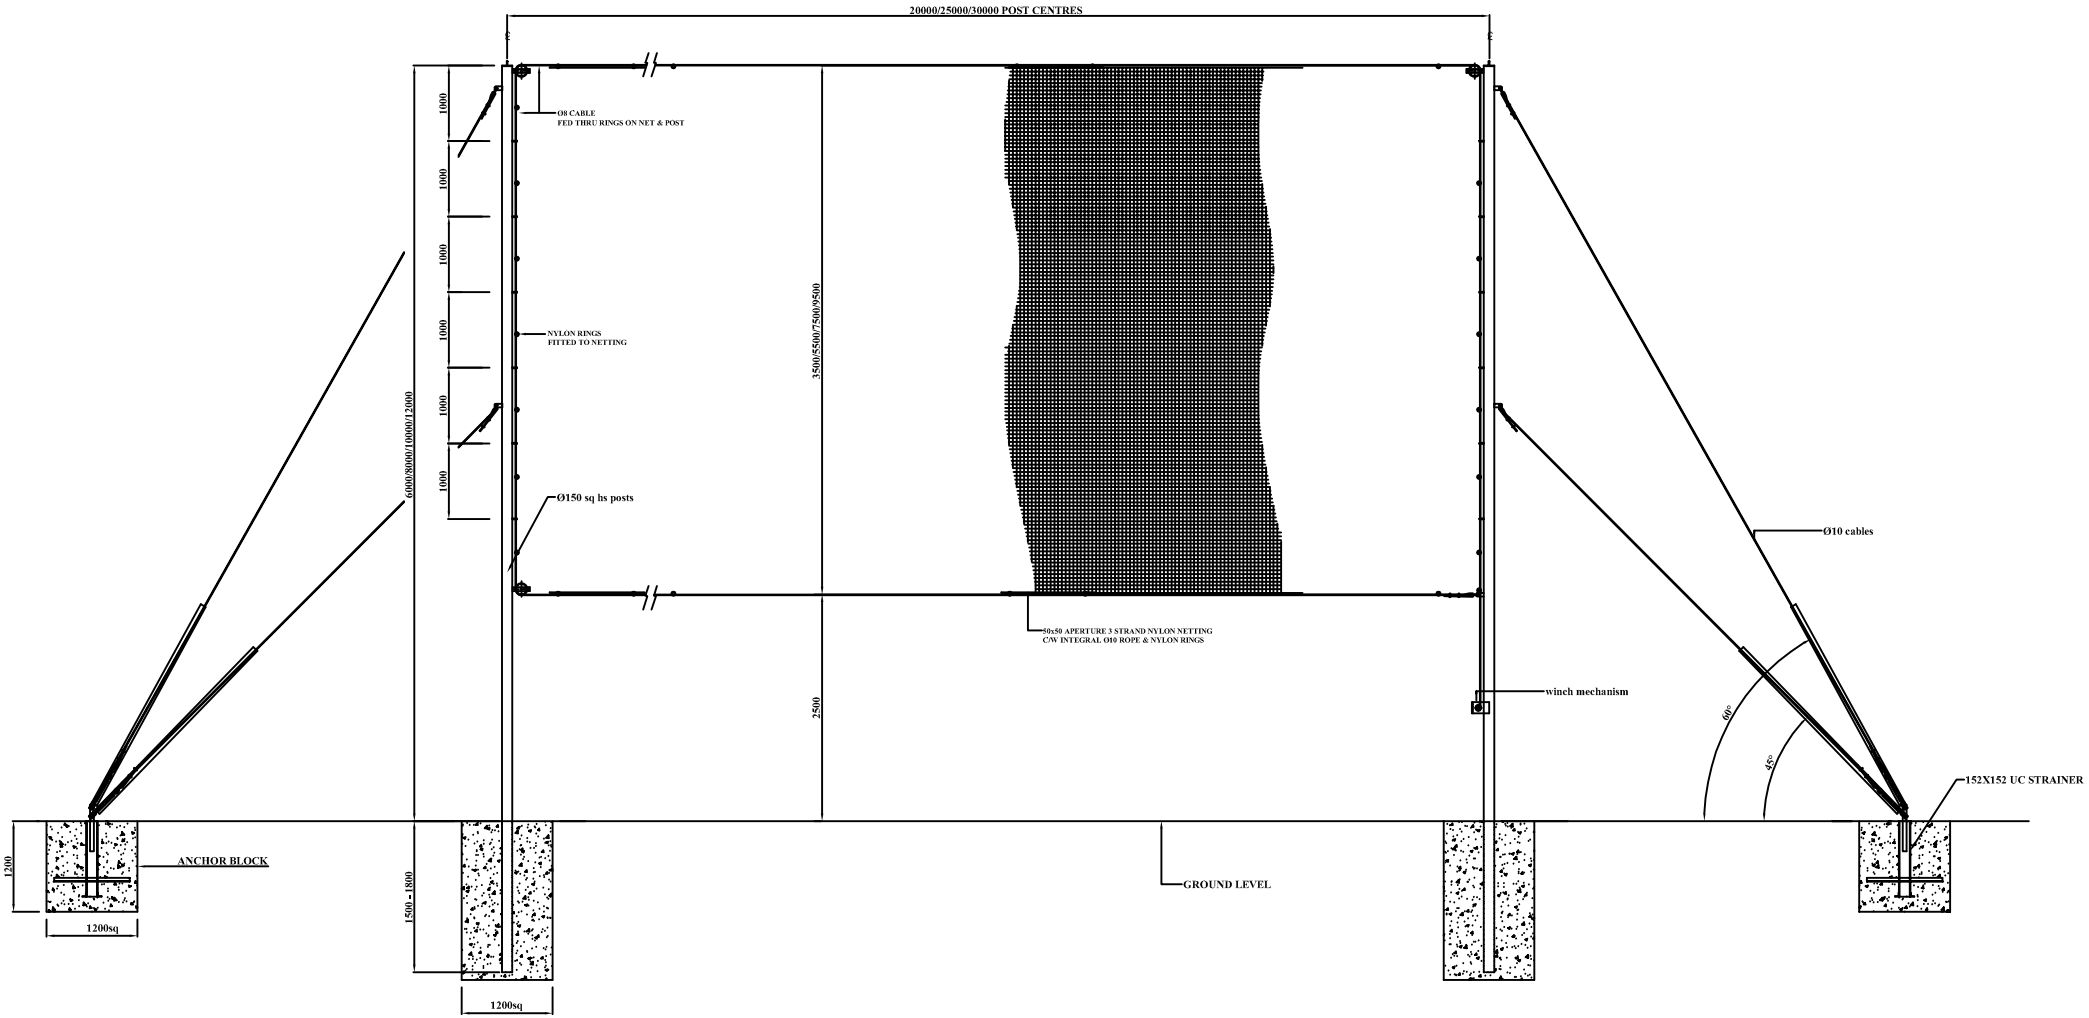


## NK ARENA BALLCATCH - TYPICAL ELEVATION

**PLEASE NOTE:**
**THIS DRAWING IS A TYPICAL REPRESENTATION FOR FULL SYSTEM DETAIL REFER TO SPEC GENERATOR / BROCHURE**

# DWG No - NK / A / BC / 1

**THIS DRAWING IS A TYPICAL REPRESENTATION AND MUST NOT BE SCALED.**


**Belfast office**
40 Trailcock Road
Carrickfergus
Co. Antrim
BT38 7NU
t: 028 9335 1172
f: 028 9336 4336
e: mail@nkfencing.com
w: www.nkfencing.com

**Dublin office**
Backweston
Leixlip
Co. Dublin
Ireland
t: 01 6269000
f: 01 6245465
e: mail@nkfencing.ie
w: www.nkfencing.com

NKFENCING


© THIS IS THE PROPERTY OF THE NK GROUP AND MUST NOT BE COPIED